


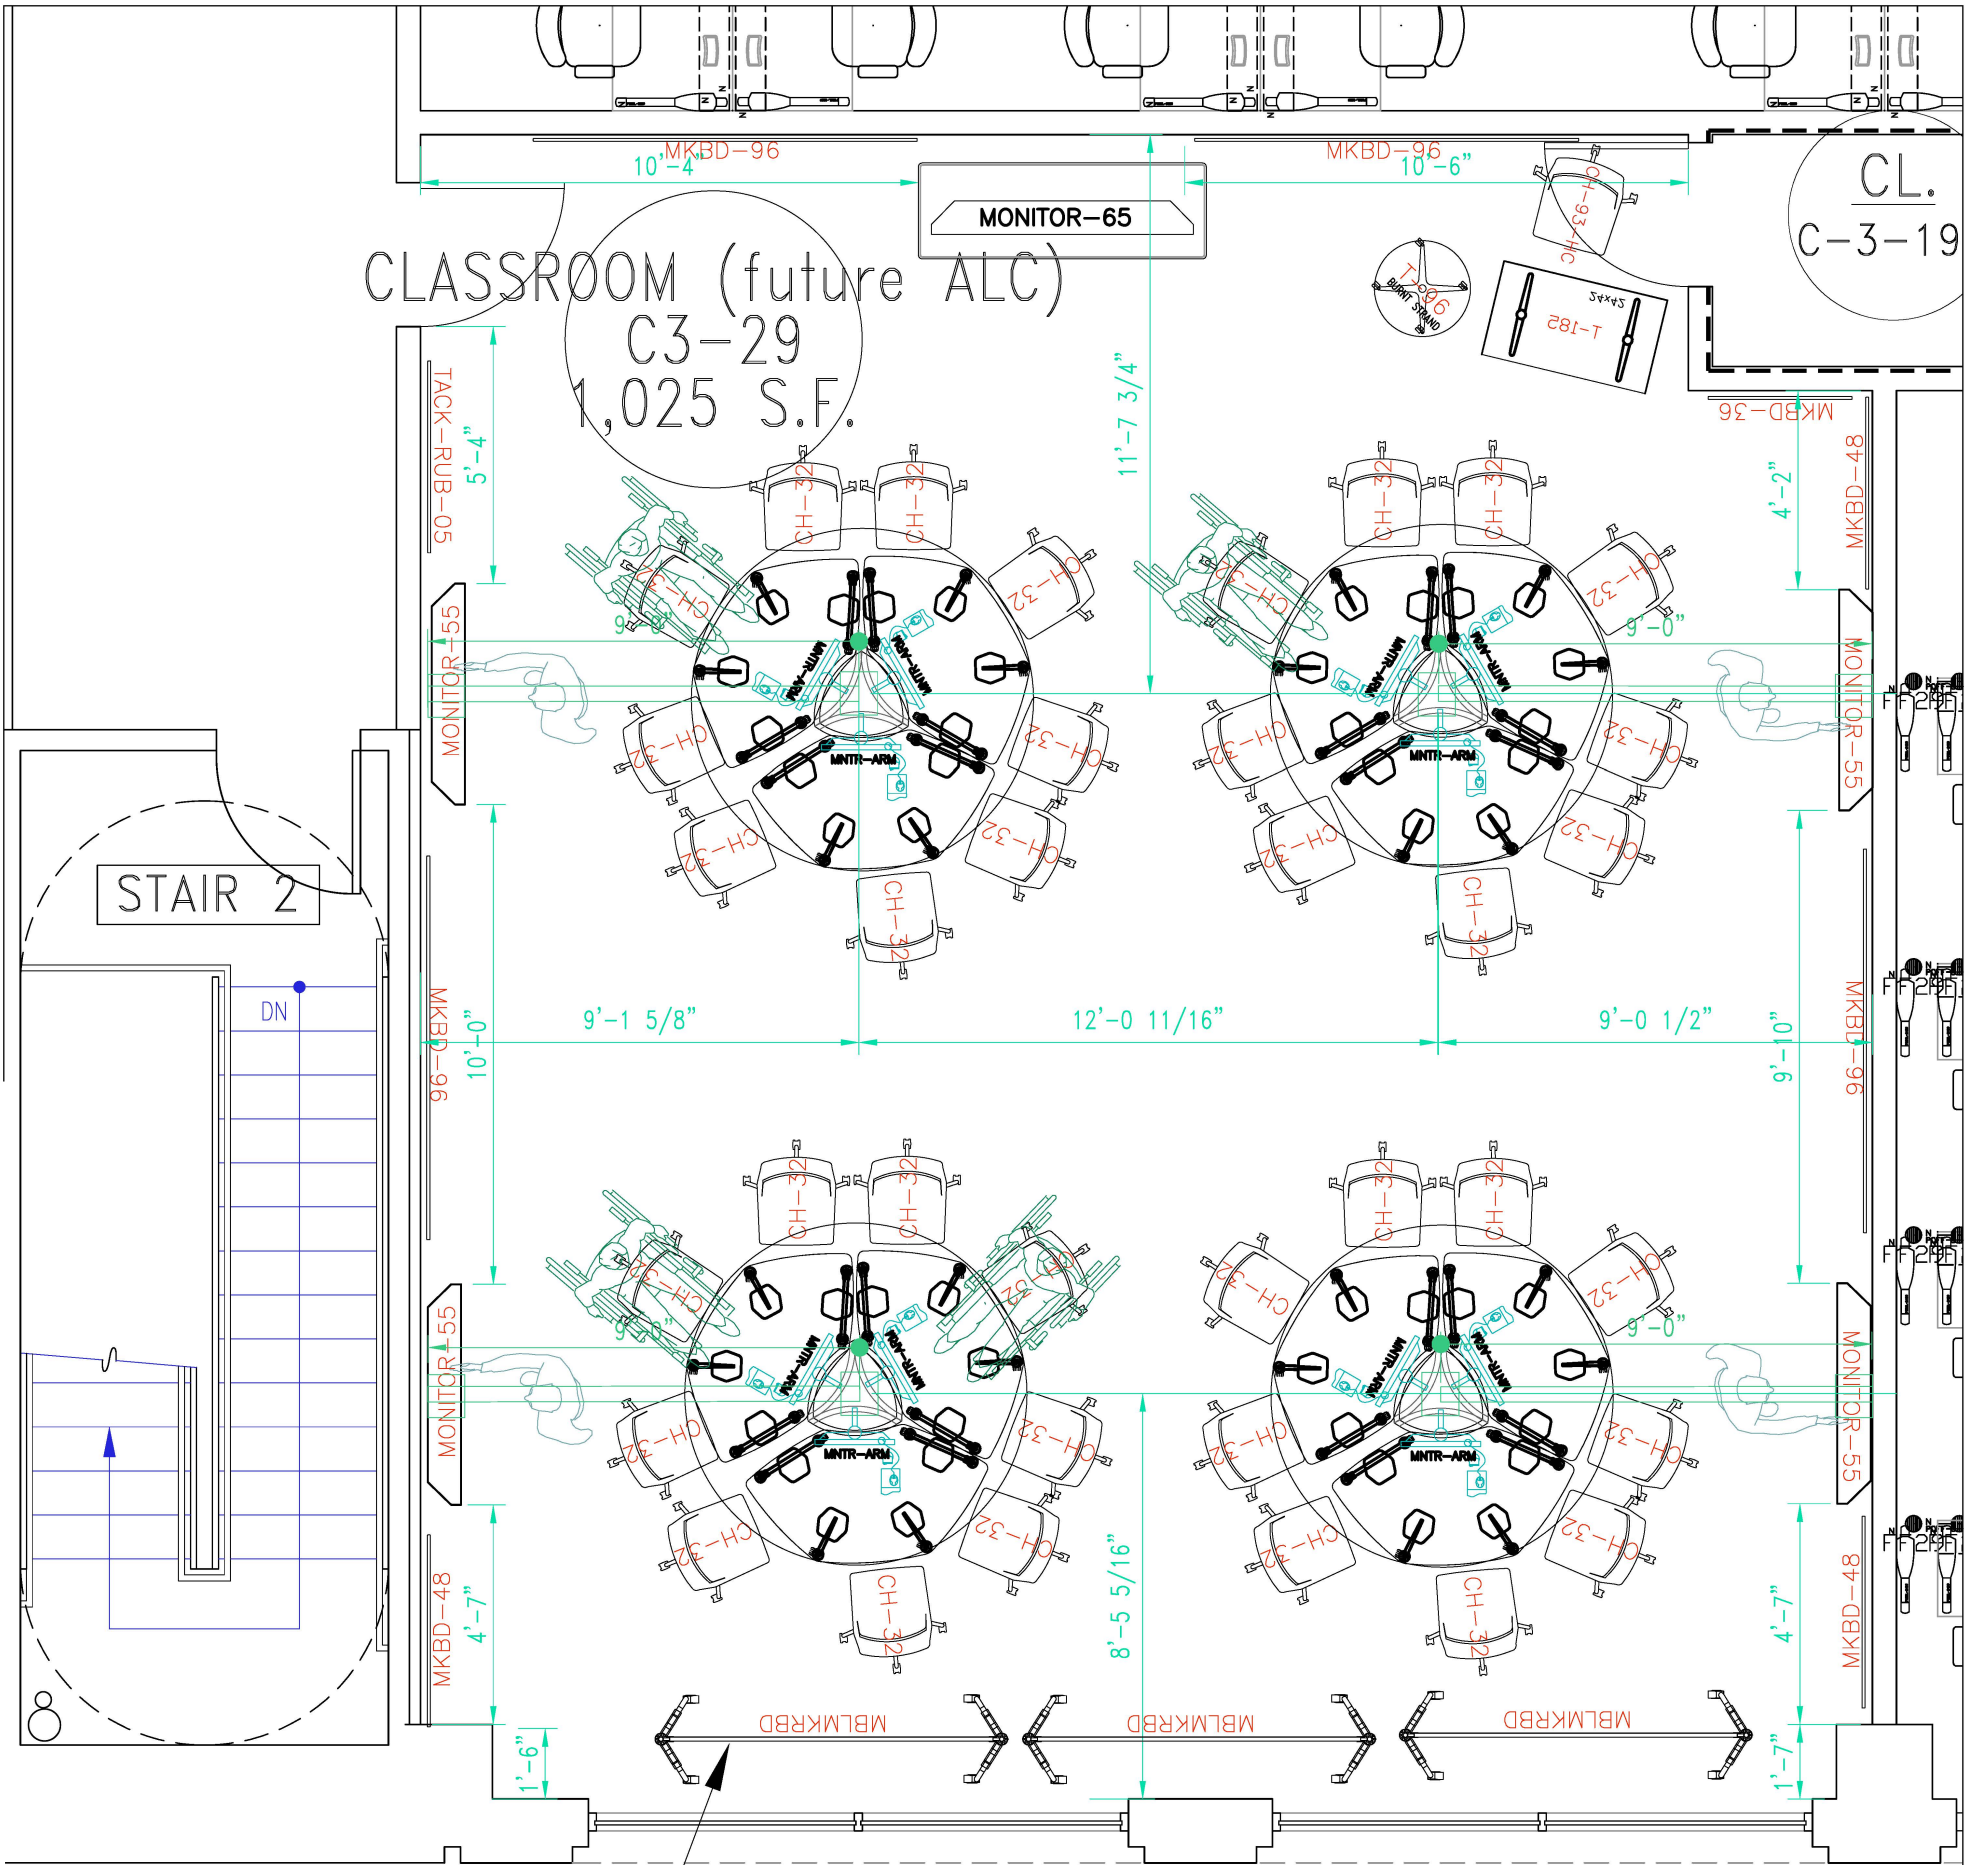

Active Learning (ALC)
Classrooms
GROUP STU EQUALS
9 4 36
TOTAL 36+1
(28 SF / PERSON)

C3-29
REQUISITION ISSUE
SHOWING ADA
ACCESSIBILITY &
DIMENSIONSREV 4

GENERAL
WALL-MOUNTED DISPLAYS LEAVING MOST OF ROOM UNCLUTTERED FROM WIRES, ETC. WHEELED TABLES AND CHAIRS;
CARPETED FLOOR FOR ACOUSTIC, AESTHETIC, AND HYGIENE PURPOSES.

CLEARTOUCH 55" TOUCH SCREEN FLAT-PANEL DISPLAY; VERTICAL ADJUSTABLE WALL MOUNT. WIRELESS KEYBOARDS:
(1) PER STATION X (4) OR (6) STATIONS (TOTAL 4 OR 6)

WALL MOUNTED ACOUSTIC PANELS

INSTRUCTOR STATION
TEACHER DESK IN FRONT OF A WALL-MOUNTED TOUCH-SCREEN FLAT PANEL DISPLAY CONNECTED TO ALL OTHER
WALL-MOUNTED ROOM DISPLAYS

OPTION 2: CLEARTOUCH 65" TOUCH SCREEN FLAT-PANEL DISPLAY; MOBILE STAND WITH VERTICAL-ADJUSTABLE
MOUNT

OPTION 2: POWERED SPEAKERS TO DELIVER SOUND THROUGHOUT THE SUITE FROM INSTRUCTOR'S STATION

STUDENT STATIONS

(4) PODS OF (9) STUDENTS EACH SITUATED AROUND THE ROOM. STUDENTS ABLE TO REARRANGE THEMSELVES
RAPIDLY TO ACCOMMODATE COLLABORATION AND SMALL GROUP WORK OF ANY SIZE GROUP. EACH POD WITH
INSTALLED DESKTOP PC WITH TOUCH-ENABLED MONITOR (ADJUSTABLE MONITOR ARM BRACKET) AND WIRED
KEYBOARD THAT ACCOMMODATES (3) STUDENTS.

(3) MONITOR ARM (SIZED TO HOLD AN 18LB ALL-IN-ONE) X (4) PYLONS (TOTAL 12)

POWER AND DATA: RUN ACROSS FLOORS FROM WALL USING WIREMOLD CASING FOR PCS AND DIRECT TO DEVICE
FOR WALL-MOUNTED FLAT PANELS

CBI BUILDING, 3RD FLOOR: C3-29, ACTIVE LEARNING CLASSROOM
(ALC) FURNITURE PLAN - Round Table & Tower Plan
(power & data from walls and to center of tables--in tower)

PROJECT			DRAWN BY:	DATE:
REVISED			N. DAY	04/27/16
NO.	DATE	REVISION	SCALE: 1/4"=1'-0"	
			SHEET No:	
			11-03	

Community
College
of Philadelphia

- Tech Reno Summer 2016