


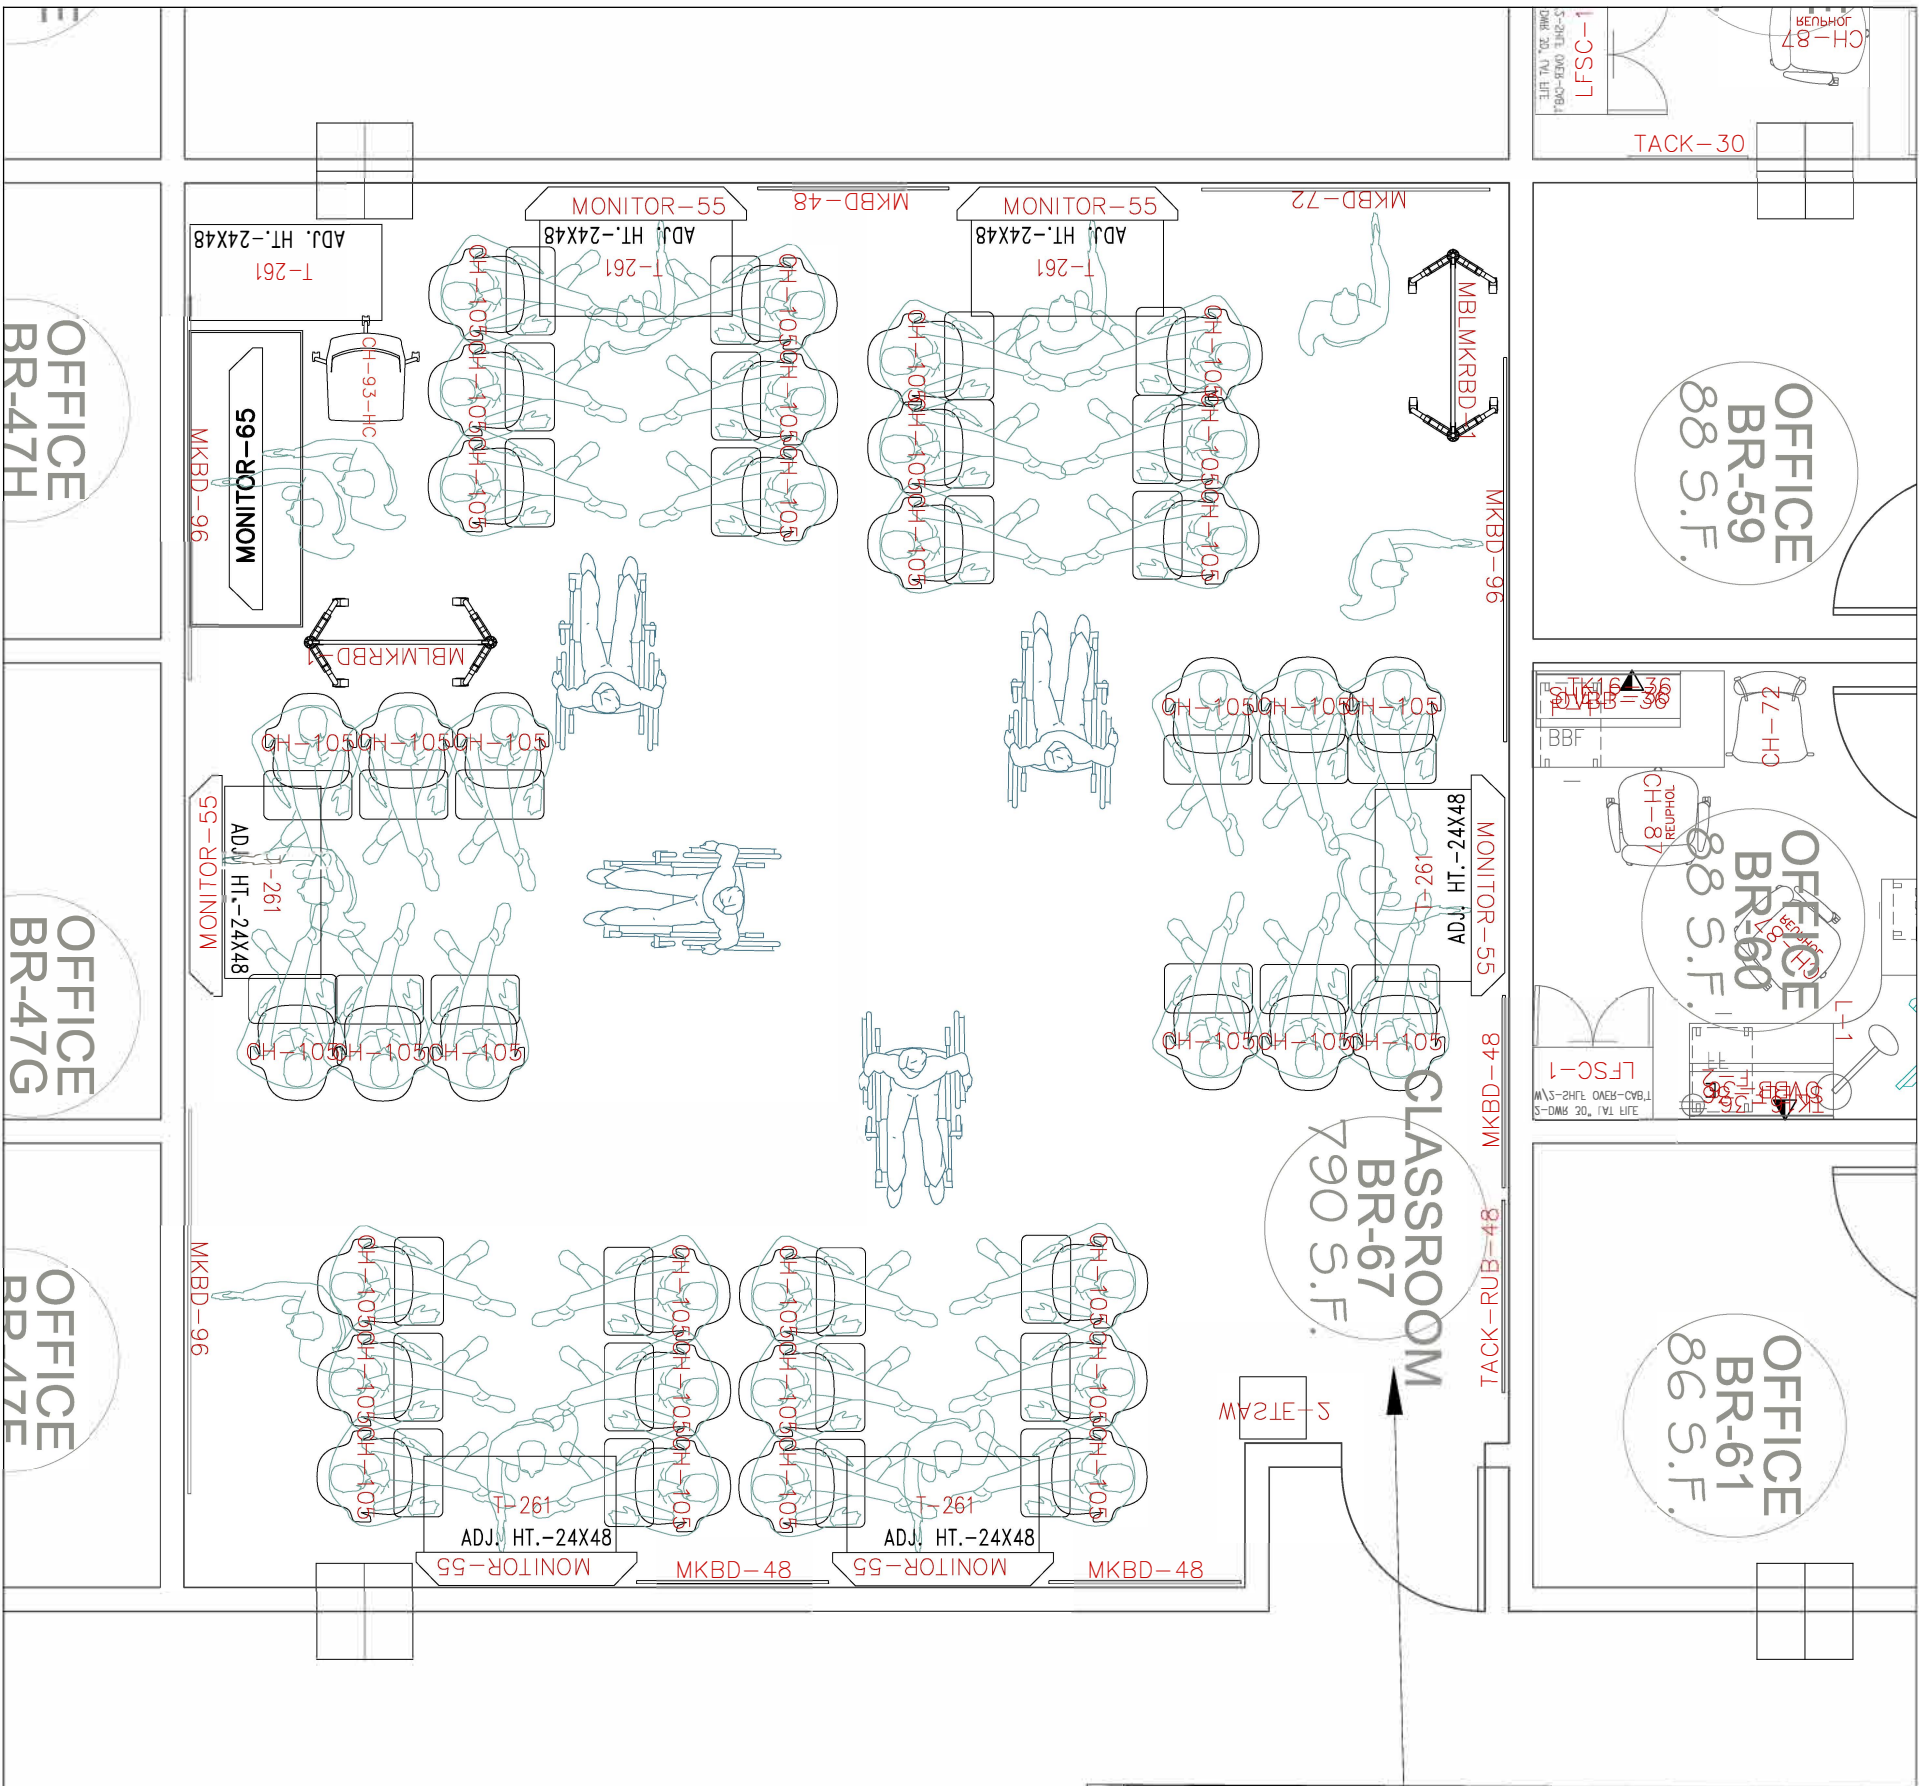


Active Learning (ALT) Classrooms			
GROUP	STU	EQUALS	
6	6	36	
TOTAL	36+1	+ 4 ADA	
(21.4 SF / PERSON)			


BR-67

REQUISITION ISSUE, REVISED TO
SHOWING ADA ACCESSIBILITY &
DIMENSIONS
REV-4

DRAWN BY: NZD	SHEET No:	PROJECT		
		ISSUED	DATE	REVISION
DATE: 04/27/2016	BONNELL BLDG. ROTUNDA LEVEL			

BONNELL BUILDING, ROTUNDA LEVEL
BR-67, Active Learning Classroom 2016
SCALE: 1/4" = 1'-0"

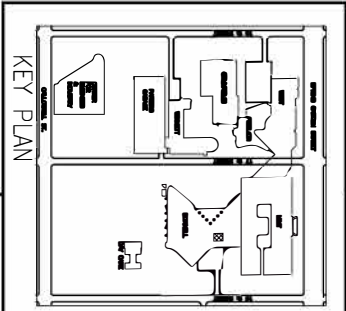

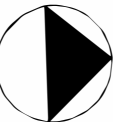

NORTH
ARROW

Community
College
of Philadelphia